


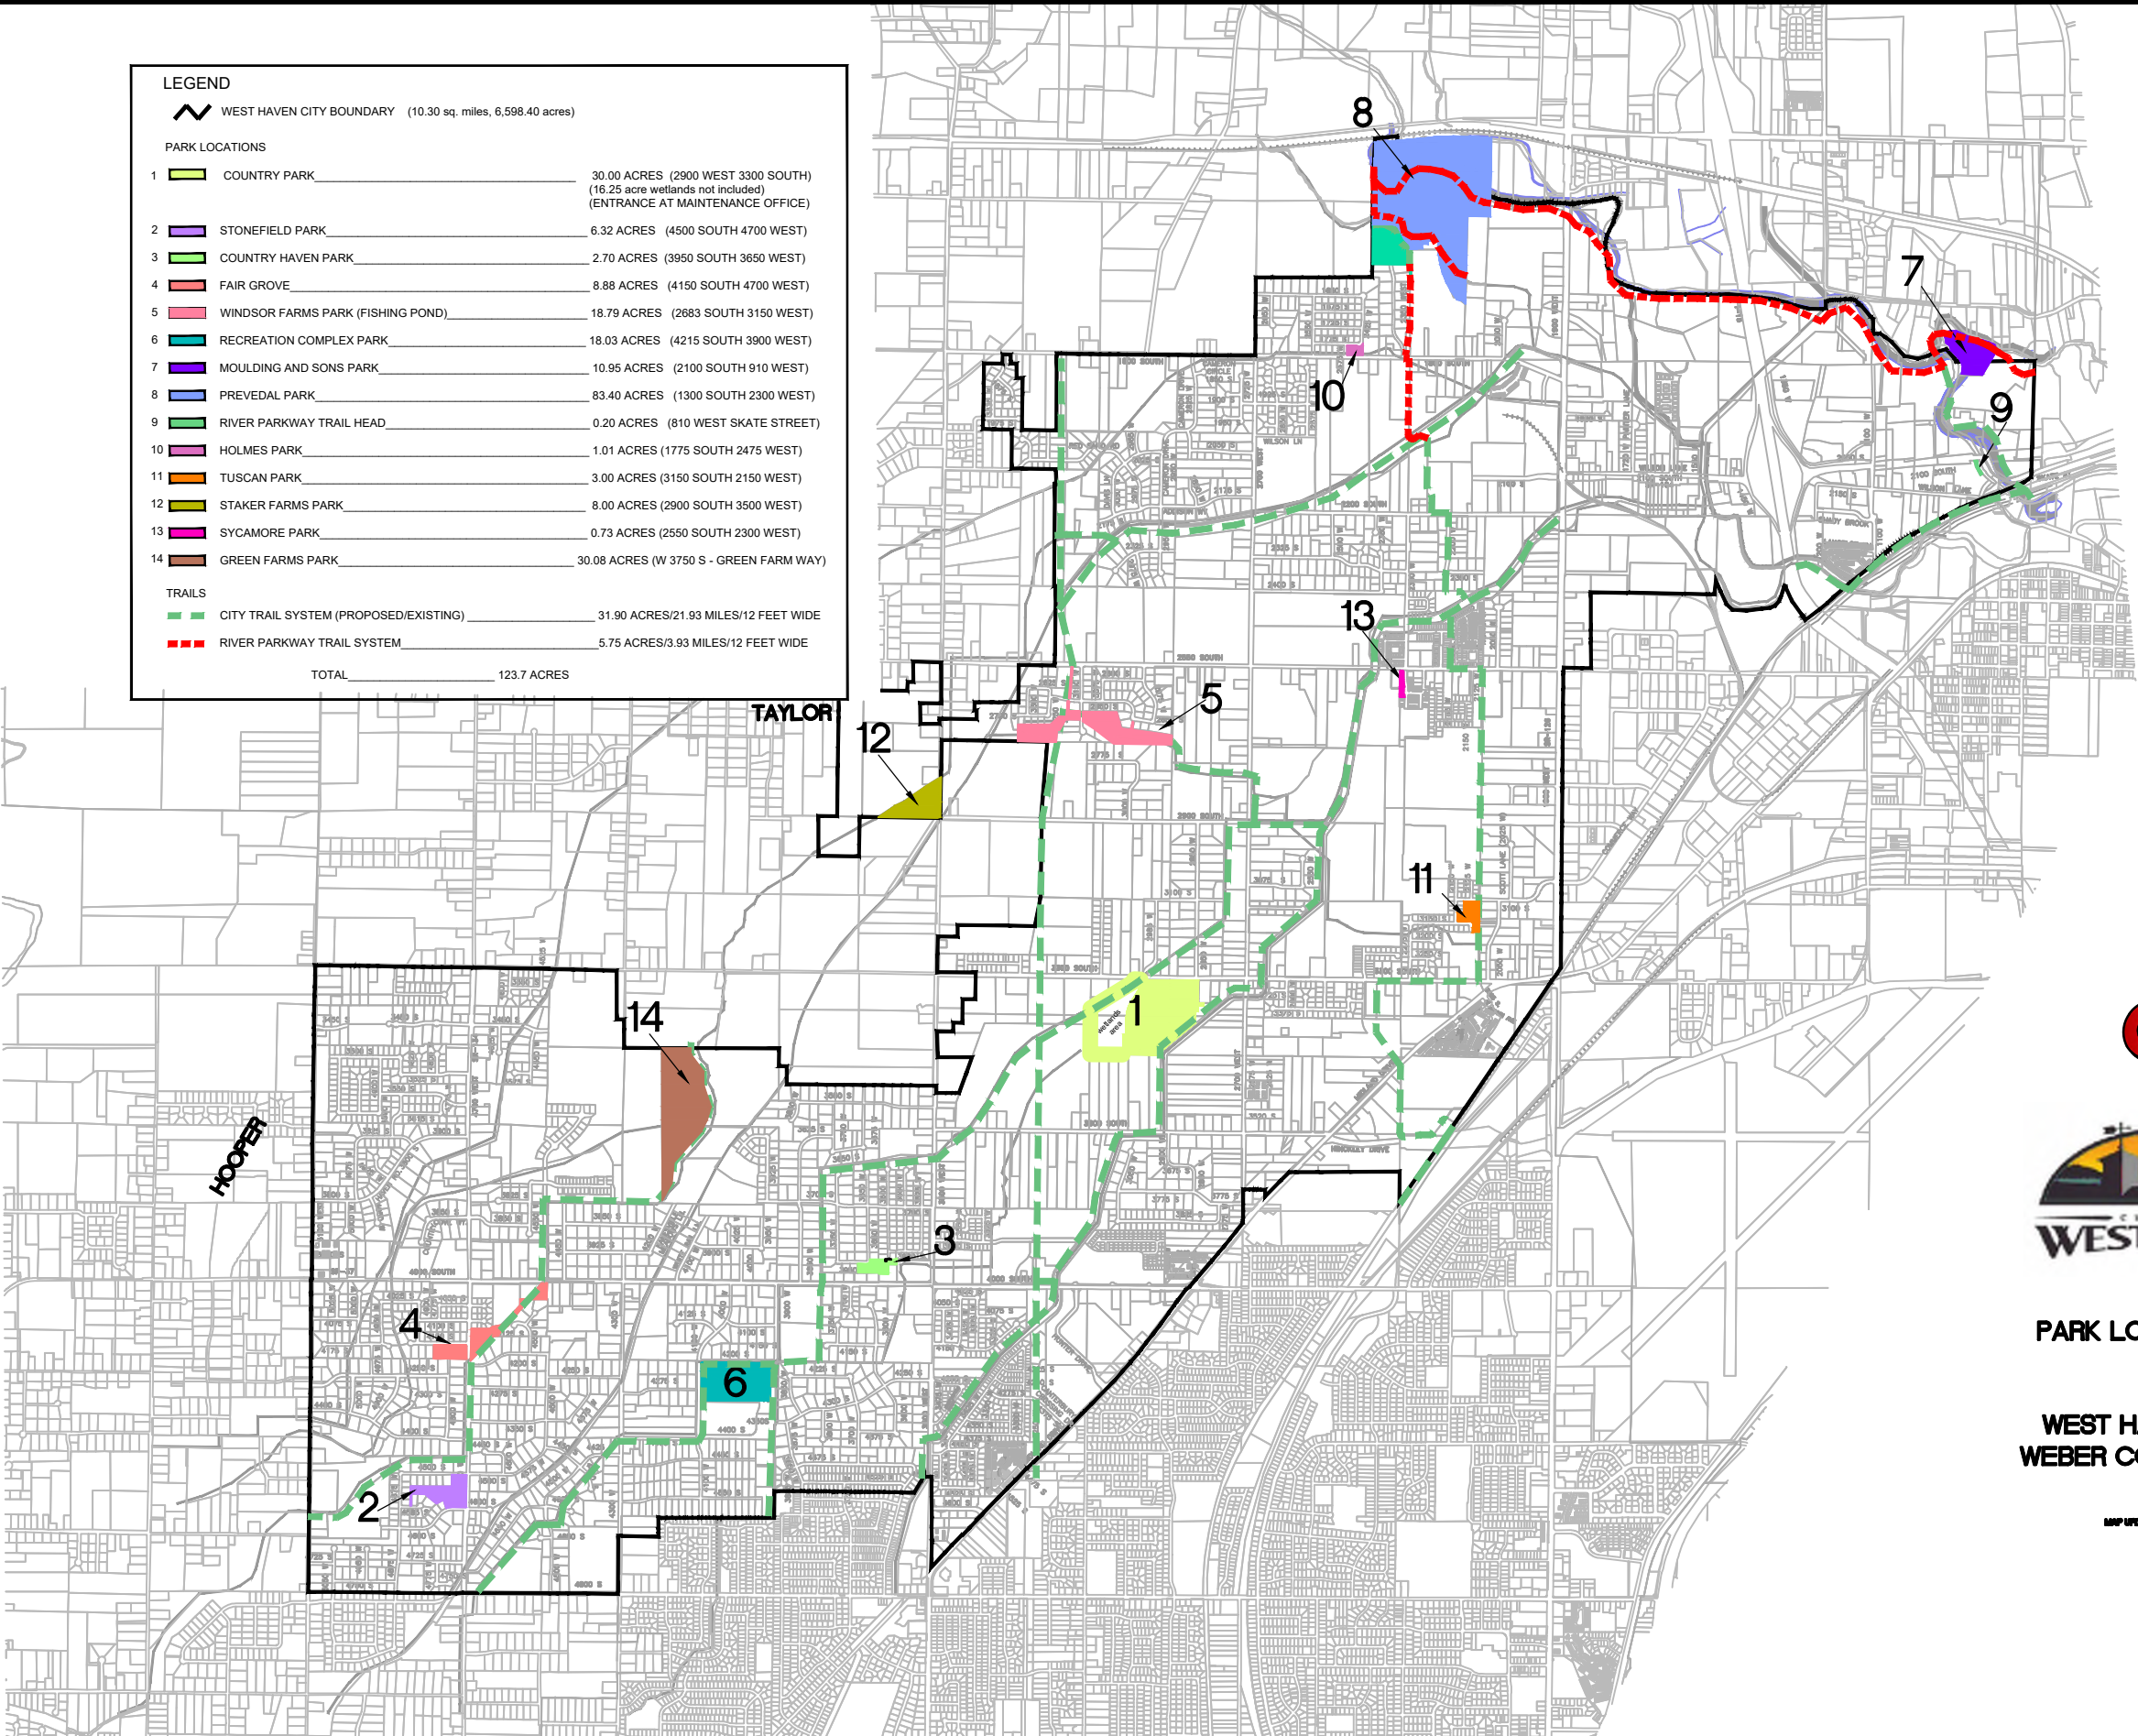

PARK LOCATION MAP
OF
WEST HAVEN CITY
WEBER COUNTY, UTAH

WEST HAVEN COUNTRY PARK

30.0 ACRES
16.25 ACRES WETLANDS




Country Park	
Existing Facilities	
	Pickleball Courts
	Baseball Fields
	Play Ground
	Pavilion
	Basketball Court
	Volleyball Court
	Rodeo Arena
	Restrooms
	Open Space
	Parking

Country Park	
Proposed Facilities	
	Wetlands Walking Path
	Exhibit Hall
	Parking

COUNTRY PARK
WEST HAVEN PARKS INVENTORY
VARIOUS LOCATIONS
WEST HAVEN, WEBER, UTAH

**GARDNER
ENGINEERING**
CIVIL • LAND PLANNING
MUNICIPAL • LAND SURVEYING
5150 SOUTH 375 EAST OGDEN, UT
OFFICE: 801.476.0202 FAX: 801.476.0066

Revisions		Date	12-23-20
Date	Description	Scale	1" = 200'
		Designed	KAN
		Drafted	DRAWN
		Checked	CHECKED

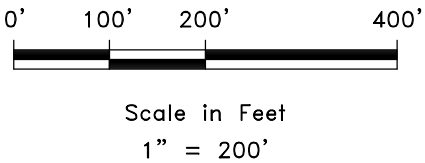

STONEFIELD PARK

6.32 ACRES



Stonefield Park	
Existing Facilities	
Football	
Open Space	
Gravel Parking	
Play Ground	
Pavilion	
Restrooms	


Stonefield Park	
Proposed Facilities	
Walking Paths	
Picnic Pocket Pavilions	
Parking	

STONEFILED PARK
WEST HAVEN PARKS INVENTORY
VARIOUS LOCATIONS
WEST HAVEN, WEBER, UTAH

Revisions		Date	12-23-20
Date	Description	Scale	1" = 100'
		Designed	KAN
		Drafted	DRAWN
		Checked	CHECKED


**GARDNER
ENGINEERING**

CIVIL • LAND PLANNING
MUNICIPAL • LAND SURVEYING
5150 SOUTH 375 EAST OGDEN, UT
OFFICE: 801.476.0202 FAX: 801.476.0066

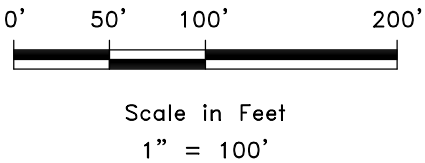



COUNTRY HAVEN PARK

2.7 ACRES

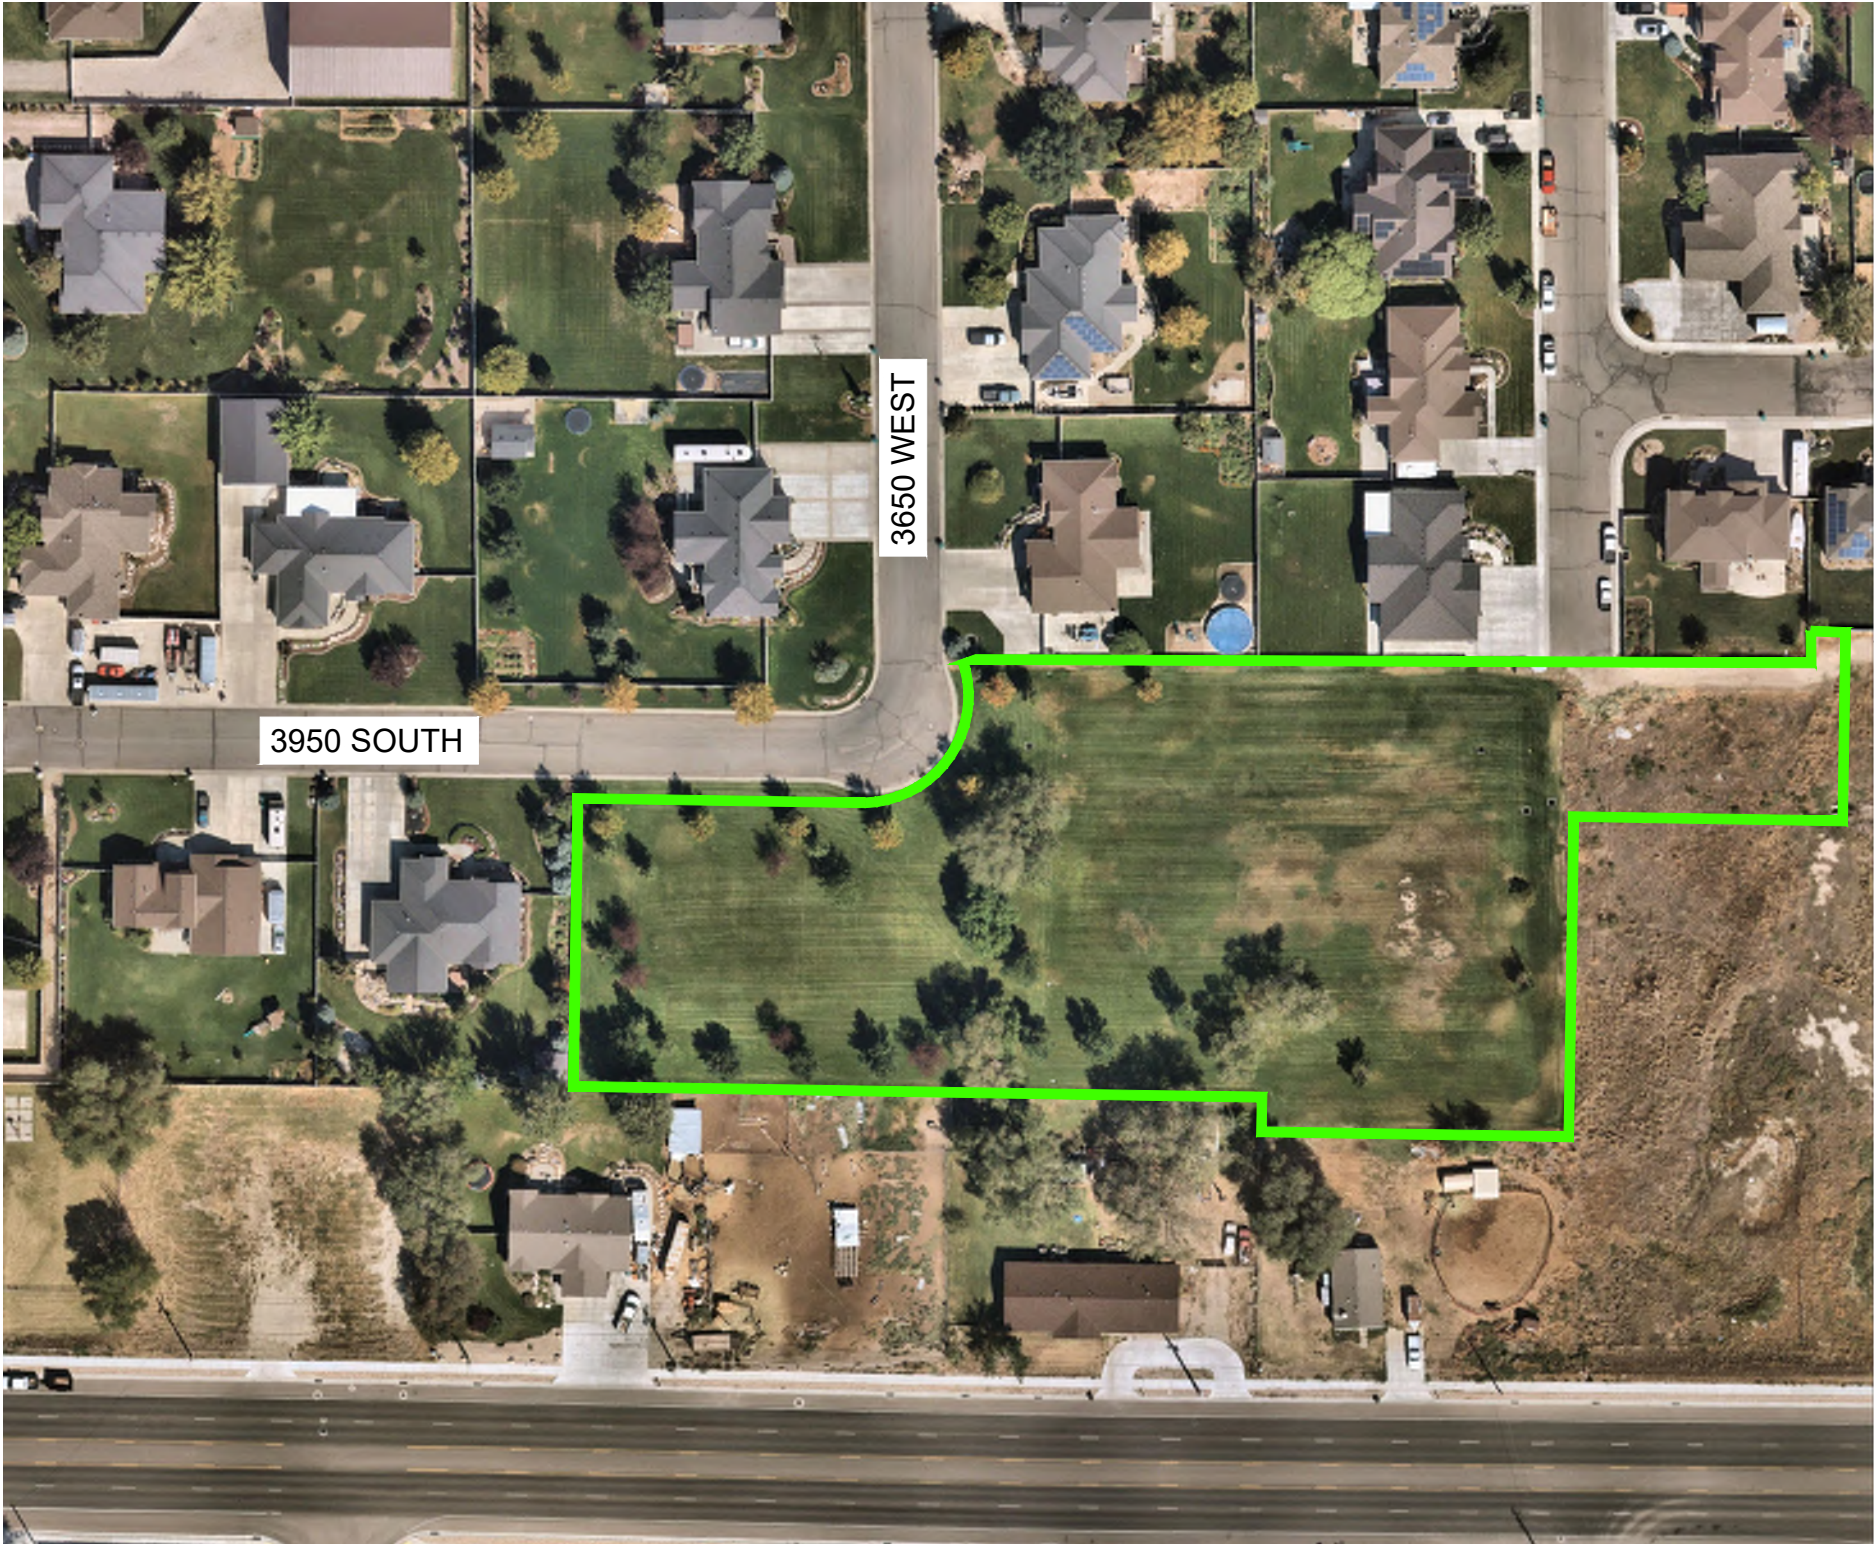

Country Haven Park
Facilities Available
Open Space

Country Haven Park
Proposed Facilities
Picnic Pavilions
Parking

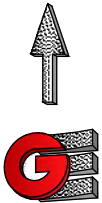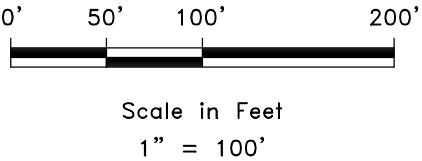

**GARDNER
ENGINEERING**
CIVIL • LAND PLANNING
MUNICIPAL • LAND SURVEYING
5150 SOUTH 375 EAST OGDEN, UT
OFFICE: 801.476.0202 FAX: 801.476.0066

COUNTRY HAVEN PARK
WEST HAVEN PARKS INVENTORY
VARIOUS LOCATIONS
WEST HAVEN, WEBER, UTAH

Revisions		Date	12-23-20
Date	Description	Scale	1" = 100'
		Designed	KAN
		Drafted	DRAWN
		Checked	CHECKED

FAIR GROVE PARK



8.88 ACRES

4000 SOUTH

4700 WEST

Fair Grove Park
Existing Facilities
OpenSpace
Parking
Trails

Fair Grove Park
Proposed Facilities
Trail Head
Picnic Pavilions

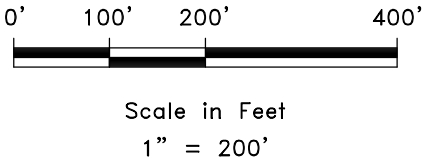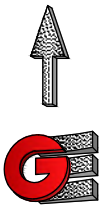

Revisions		Date	12-23-20
Date	Description	Scale	1" = 200'
		Designed	KAN
		Drafted	DRAWN
		Checked	CHECKED


FAIR GROVE PARK
WEST HAVEN PARKS INVENTORY
VARIOUS LOCATIONS
WEST HAVEN, WEBER, UTAH



**GARDNER
ENGINEERING**
CIVIL • LAND PLANNING
MUNICIPAL • LAND SURVEYING
5150 SOUTH 375 EAST OGDEN, UT
OFFICE: 801.476.0202 FAX: 801.476.0066


WINDSOR FARMS PARK

18.79 ACRES

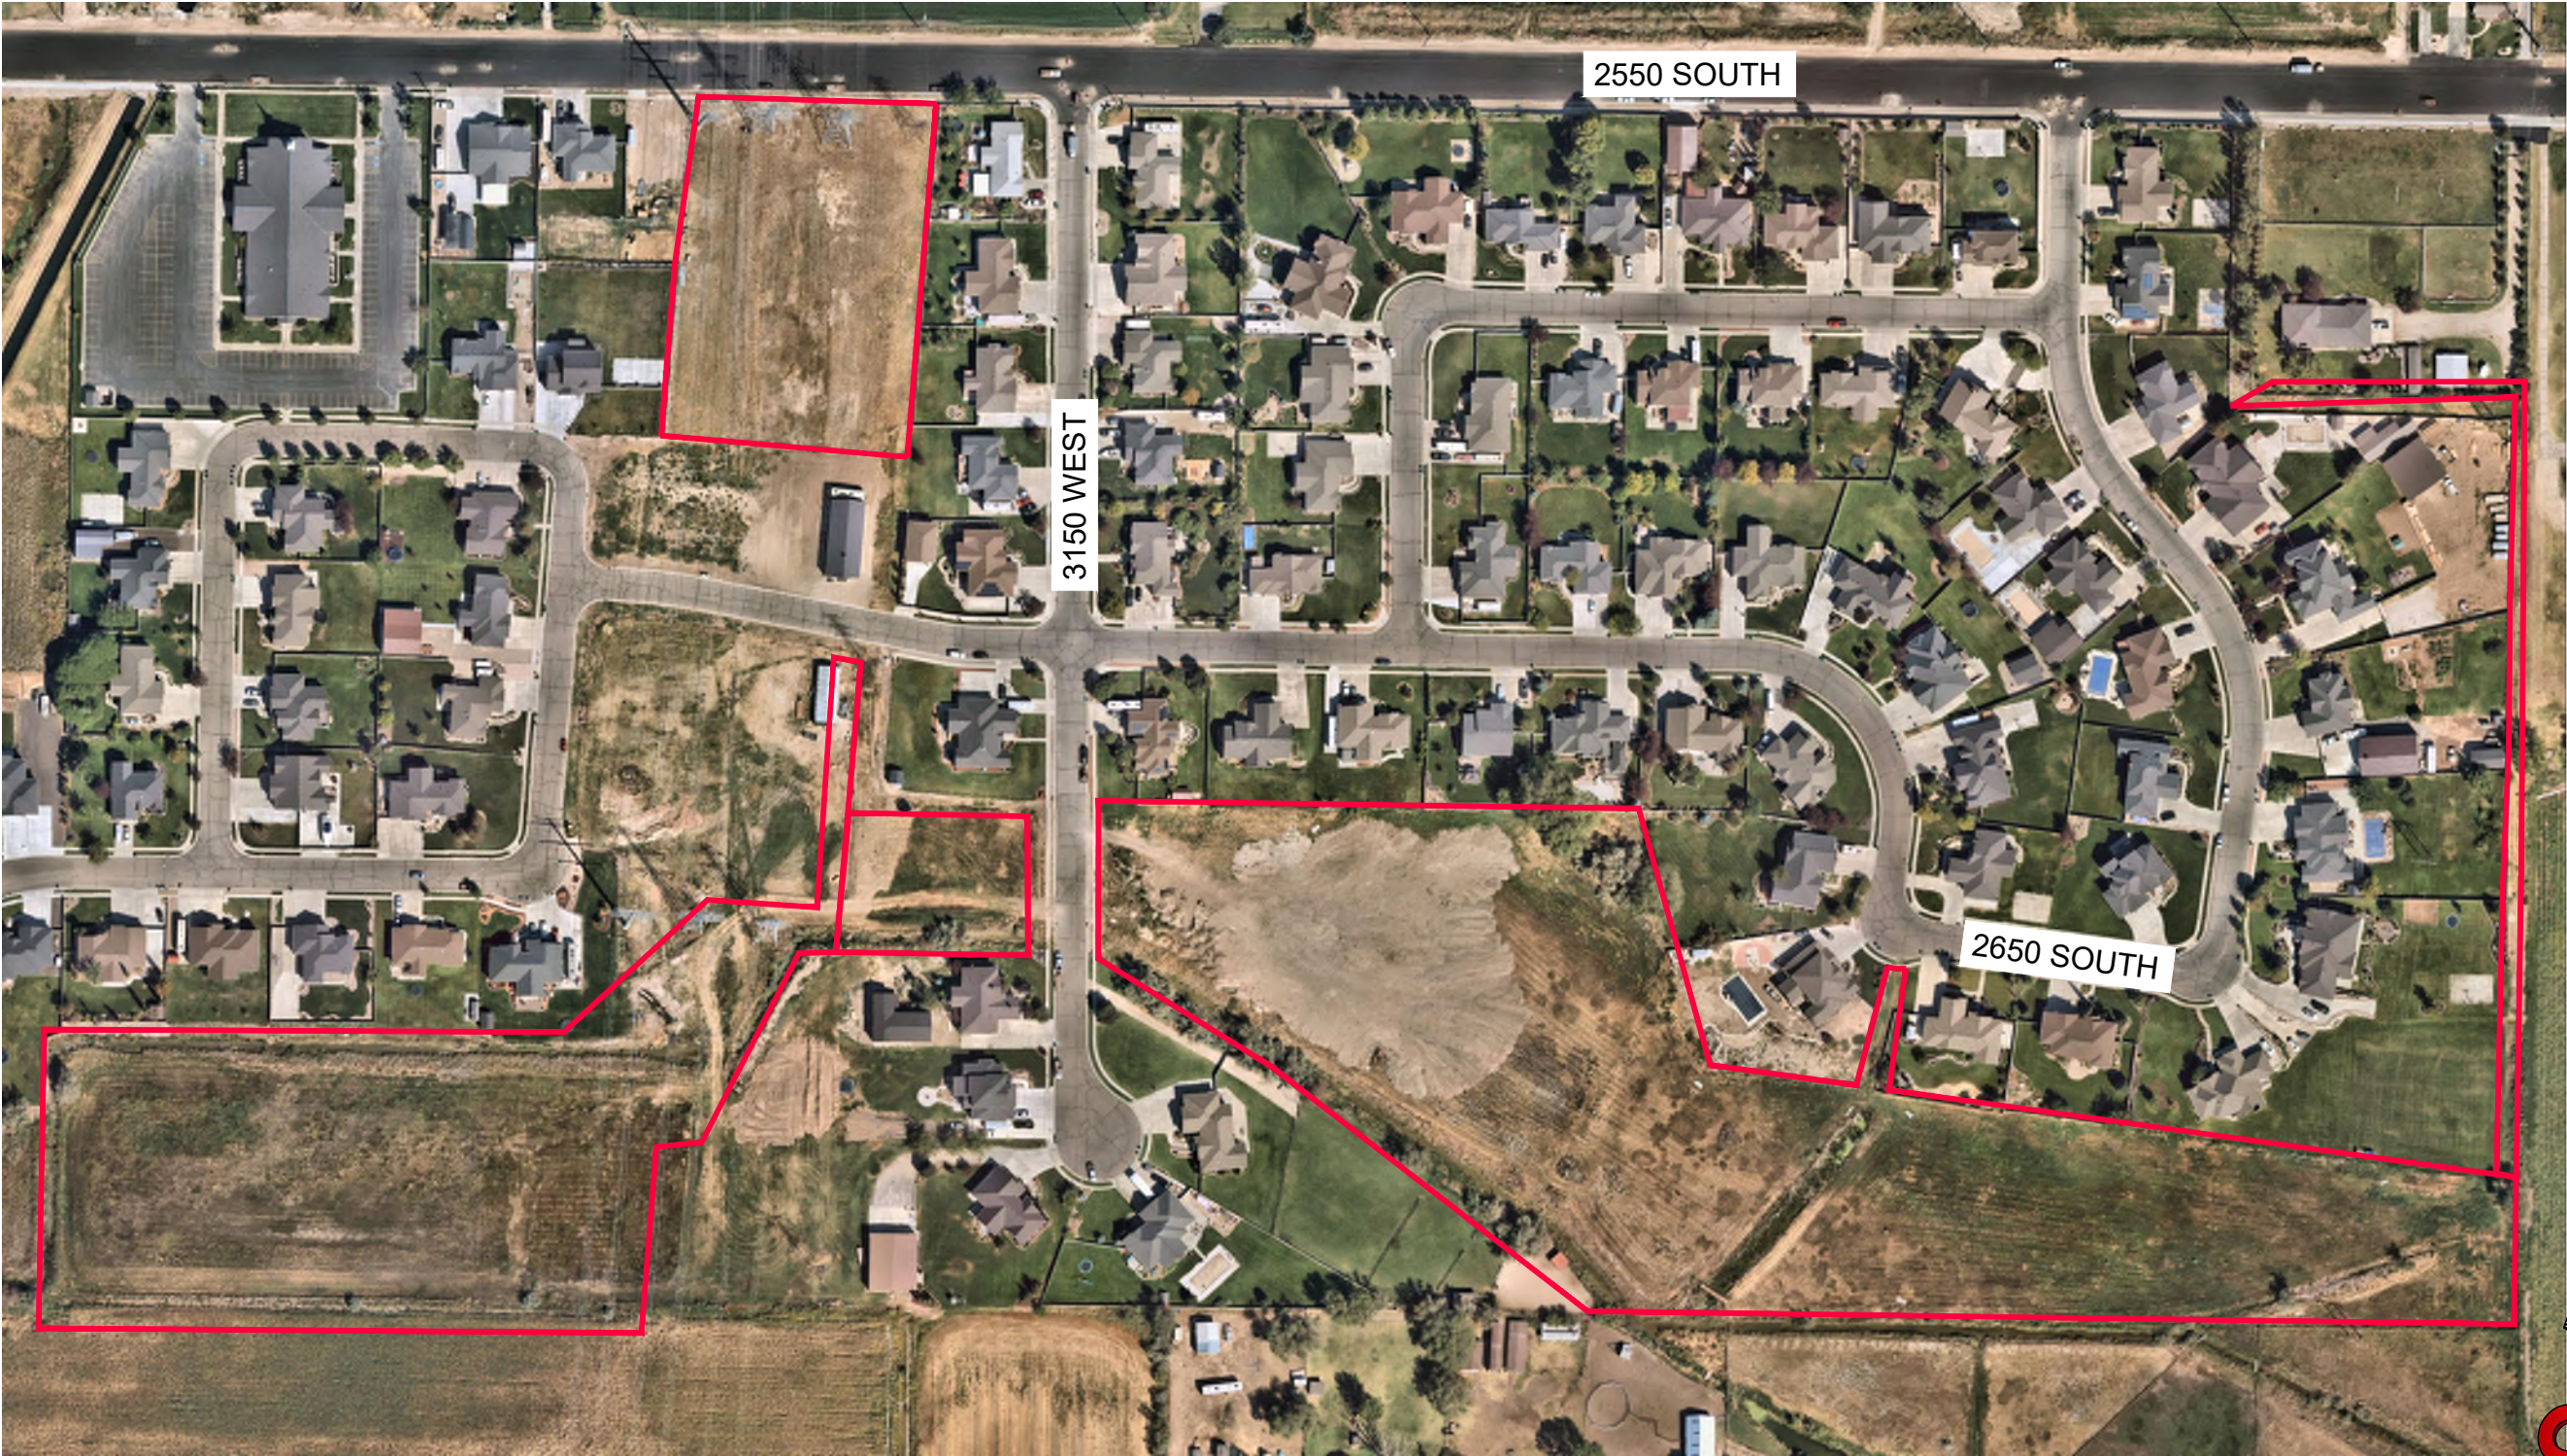

Windsor Farms Park	
Proposed Facilities	
Bike Path	Obstacle Course
Walkways	Trails
Play Ground	
Parking	
Restroom	
Nature Play area	

Windsor Farms Park	
Existing Facilities	
Disk Golf	

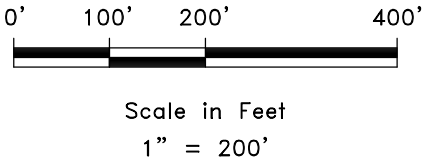

**GARDNER
ENGINEERING**

CIVIL • LAND PLANNING
MUNICIPAL • LAND SURVEYING
5150 SOUTH 375 EAST OGDEN, UT
OFFICE: 801.476.0202 FAX: 801.476.0066

WINDSOR FARMS PARK
WEST HAVEN PARKS INVENTORY
VARIOUS LOCATIONS
WEST HAVEN, WEBER, UTAH

Revisions		Date	12-23-20
Date	Description	Scale	1" = 200'
		Designed	KAN
		Drafted	DRAWN
		Checked	CHECKED



SPORTS PARK

18.3 ACRES



Recreation Sports Park	
Proposed Facilities	
Pickleball Courts	
Soccer Fields	

Recreation Sports Park	
Existing Facilities	
Baseball Fields	
Football	
Pavilion	
Playground	
Tennis Courts	
Basketball Courts	
Parking and Open Space	

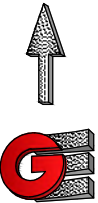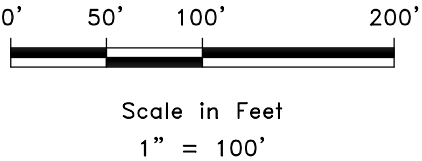



**GARDNER
ENGINEERING**
CIVIL • LAND PLANNING
MUNICIPAL • LAND SURVEYING
5150 SOUTH 375 EAST OGDEN, UT
OFFICE: 801.476.0202 FAX: 801.476.0066

RECREATION SPORTS PARK

WEST HAVEN PARKS INVENTORY

VARIOUS LOCATIONS

WEST HAVEN, WEBER, UTAH


Revisions		Date	12-23-20
Date	Description	Scale	1" = 100'
		Designed	KAN
		Drafted	DRAWN
		Checked	CHECKED

MOULDING AND SONS PARK

7.02 ACRES



Moulding and Sons Park	
Existing Facilities	
	Trails
	Pavilions

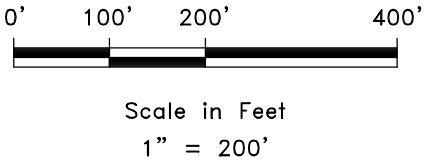


MOULDING AND SONS PARK
WEST HAVEN PARKS INVENTORY
VARIOUS LOCATIONS
WEST HAVEN, WEBER, UTAH

**GARDNER
ENGINEERING**

CIVIL • LAND PLANNING
MUNICIPAL • LAND SURVEYING
5150 SOUTH 375 EAST OGDEN, UT
OFFICE: 801.476.0202 FAX: 801.476.0066



Revisions		Date	12-23-20
Date	Description	Scale	1" = 200'
		Designed	KAN
		Drafted	DRAWN
		Checked	CHECKED

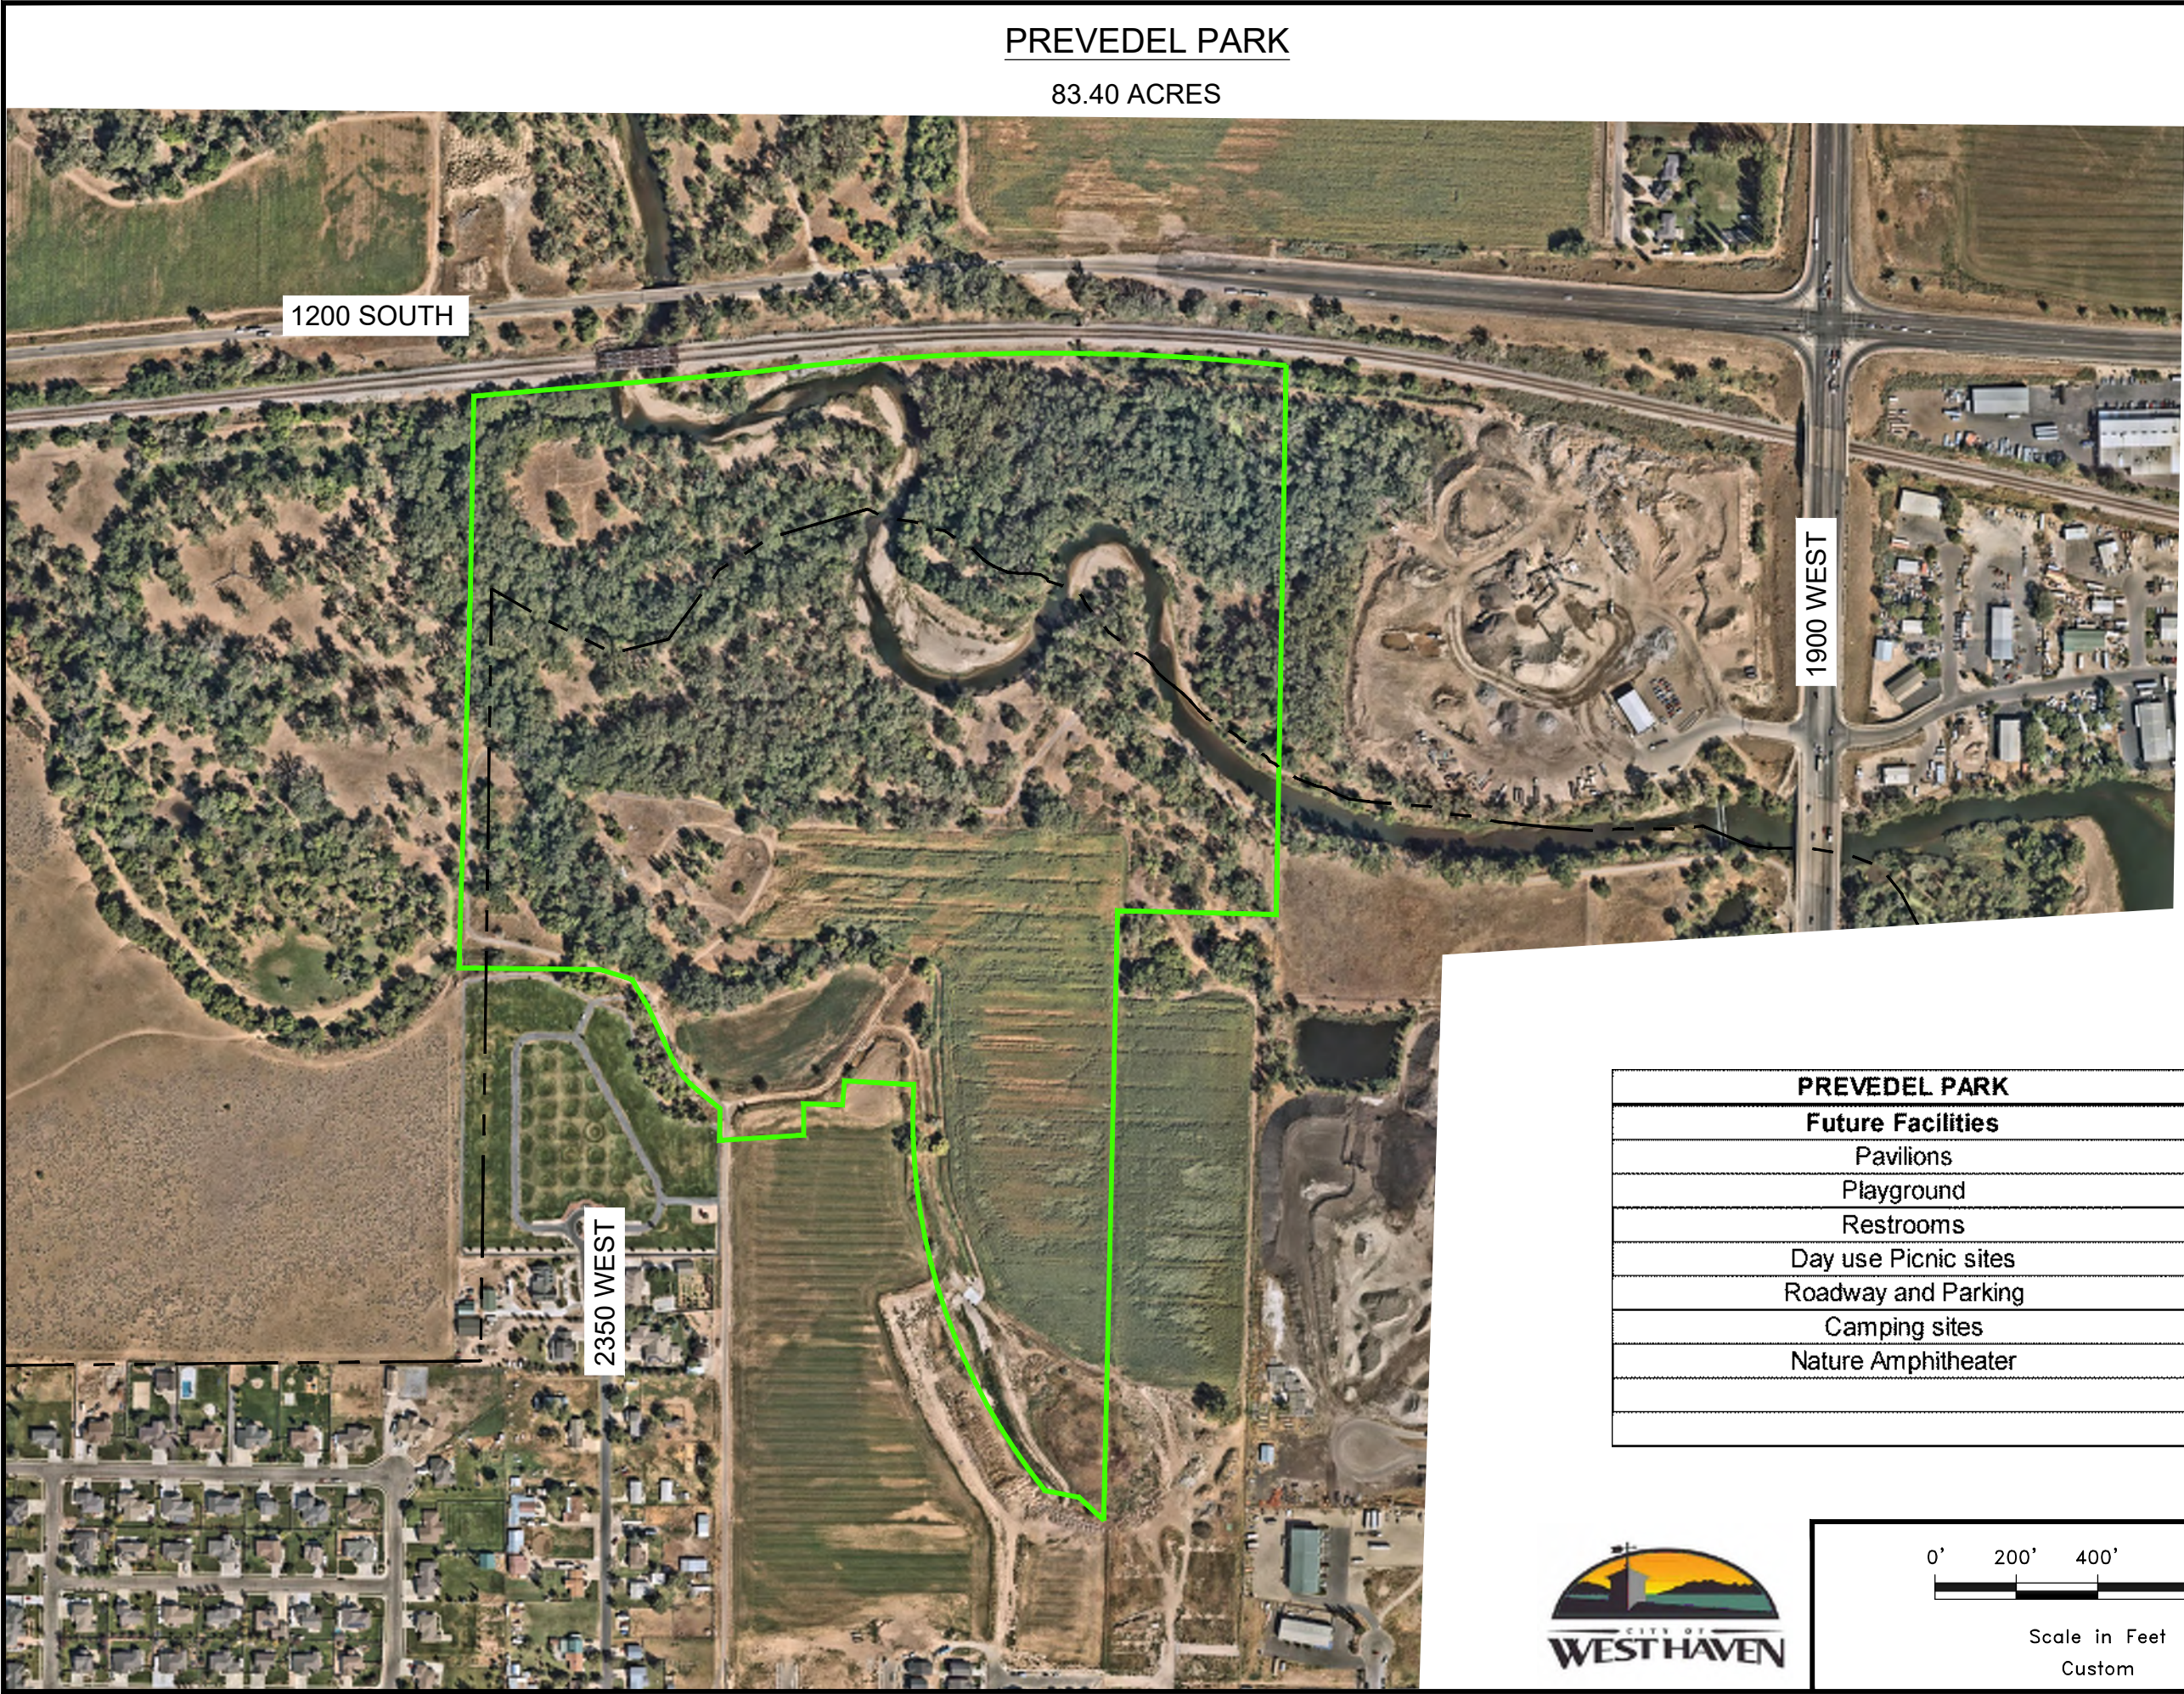

PREVEDEL PARK

83.40 ACRES

PREVEDEL PARK
Future Facilities
Pavilions
Playground
Restrooms
Day use Picnic sites
Roadway and Parking
Camping sites
Nature Amphitheater

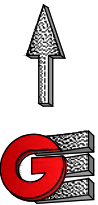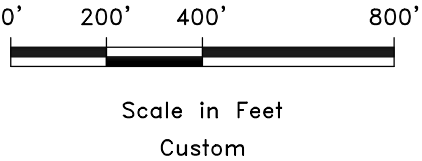

PREVEDEL PARK
WEST HAVEN PARKS INVENTORY
VARIOUS LOCATIONS
WEST HAVEN, WEBER, UTAH



**GARDNER
ENGINEERING**
CIVIL • LAND PLANNING
MUNICIPAL • LAND SURVEYING
5150 SOUTH 375 EAST OGDEN, UT
OFFICE: 801.476.0202 FAX: 801.476.0066

Revisions		Date	12-23-20
Date	Description	Scale	Custom
		Designed	KAN
		Drafted	DRAWN
		Checked	CHECKED



WEST HAVEN TUSCAN PARK

3.0 ACRES



TUSCAN PARK Proposed Facilities

TUSCAN PARK Existing Facilities
Play Ground
Dog Park
Parking
Pavilion
Open space

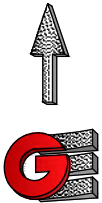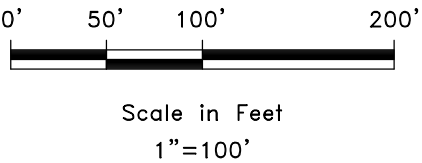




**GARDNER
ENGINEERING**
CIVIL • LAND PLANNING
MUNICIPAL • LAND SURVEYING

5150 SOUTH 375 EAST OGDEN, UT
OFFICE: 801.476.0202 FAX: 801.476.0066

TUSCAN PARK
WEST HAVEN PARKS INVENTORY
VARIOUS LOCATIONS
WEST HAVEN, WEBER, UTAH

Revisions		Date	12-23-20
Date	Description	Scale	1"=100'
		Designed	KAN
		Drafted	DRAWN
		Checked	CHECKED

0.73 ACRES

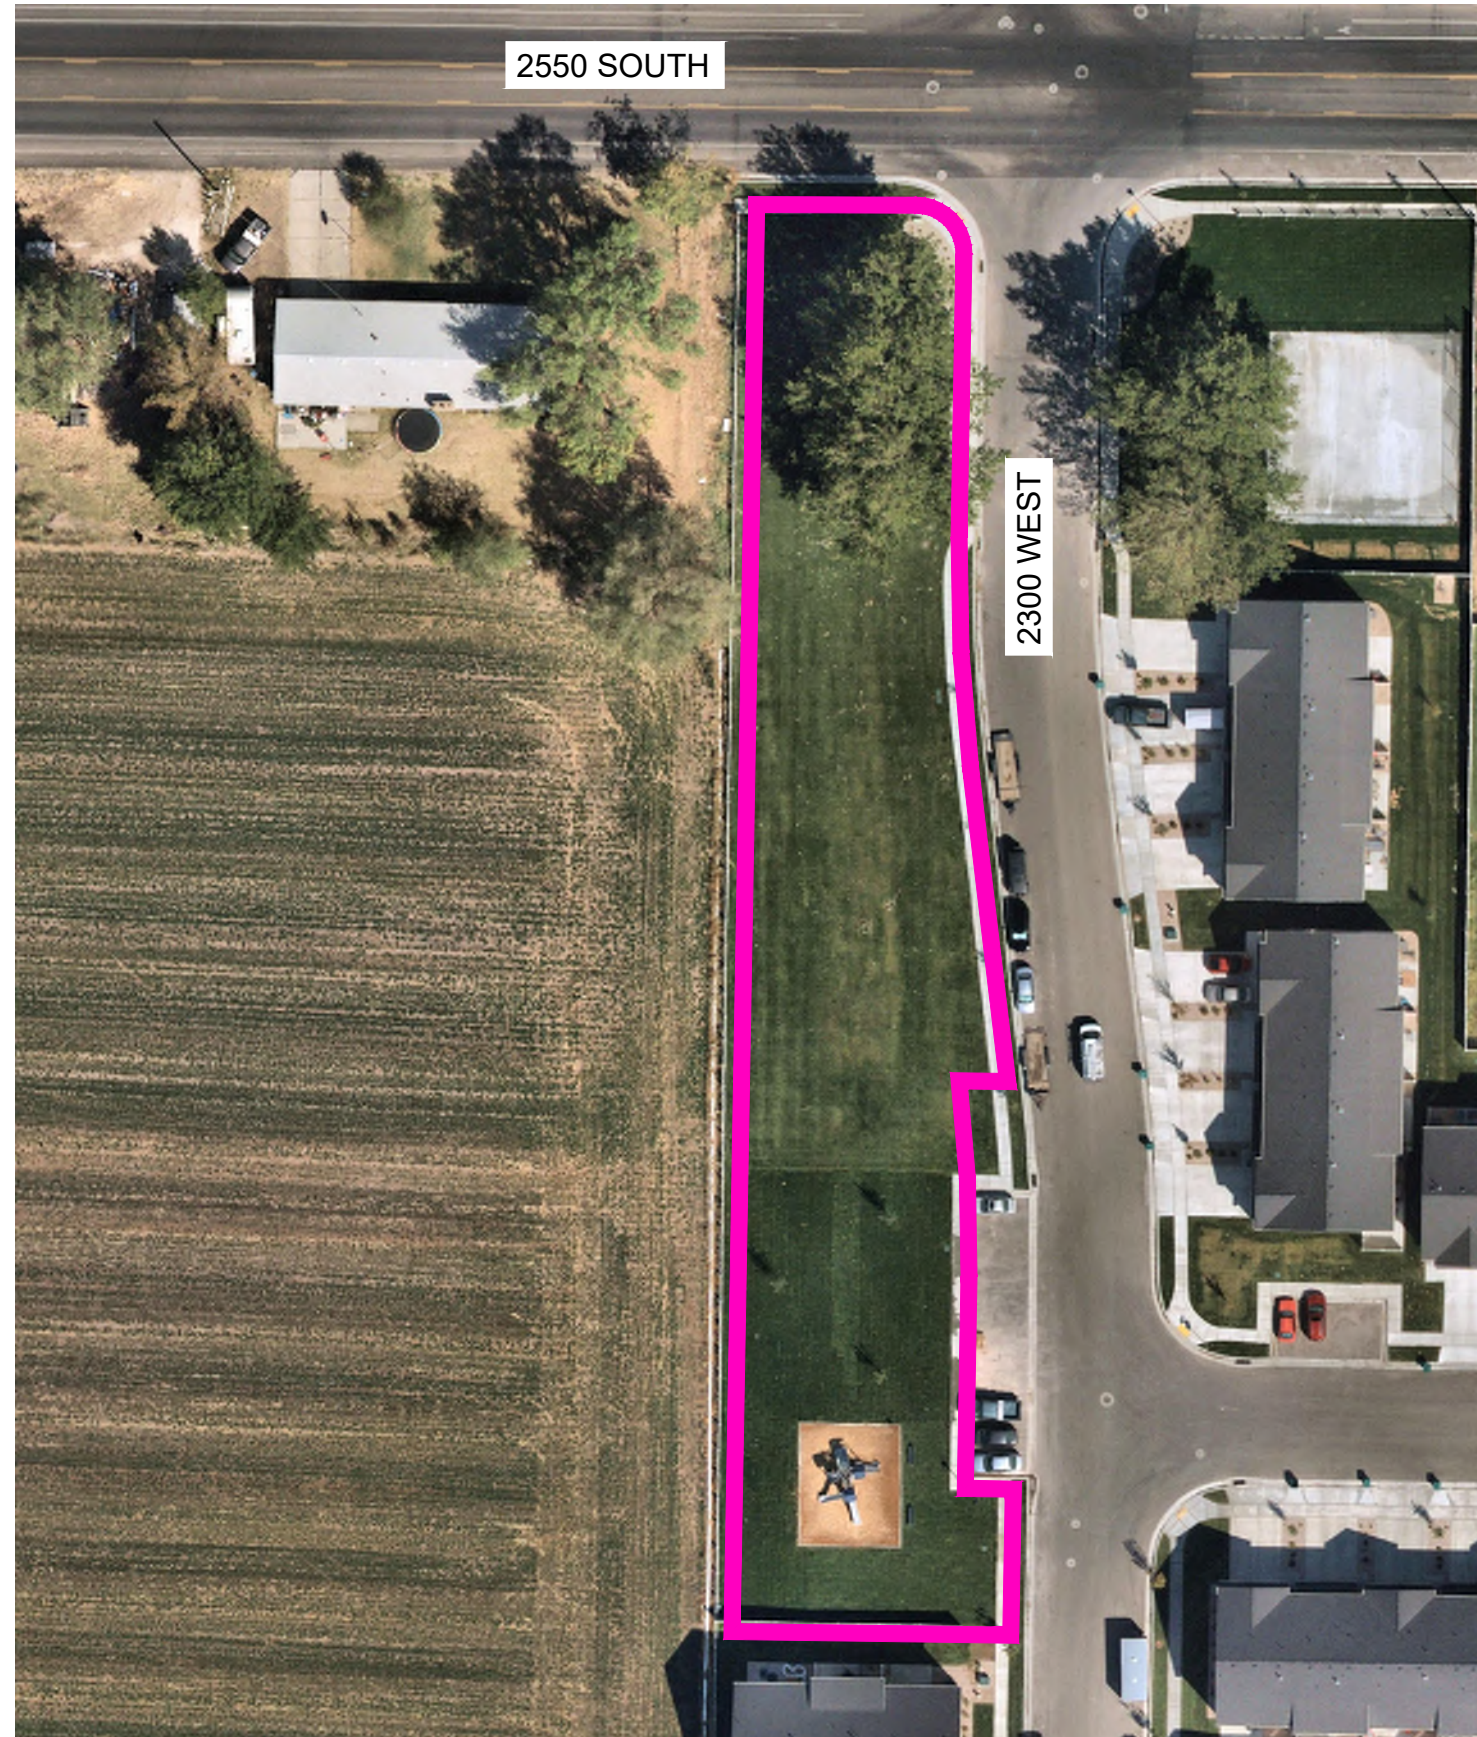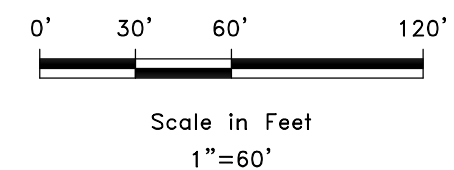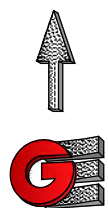
[illegible]

 GARDNER ENGINEERING CIVIL • LAND PLANNING MUNICIPAL • LAND SURVEYING 5150 SOUTH 325 EAST OGDEN, UT OFFICE: 801.476.0202 FAX: 801.476.0066	SYCAMORE PARK	Revisions		Date: 12-23-20
	WEST HAVEN PARKS INVENTORY	Date	Description	Scale: 1"=60'
	VARIOUS LOCATIONS			Designed: KAN
	WEST HAVEN, WEBER, UTAH			Drafted: DRAWN
				Checked: CHECKED

10



HOLMES PARK

1.01 ACRES

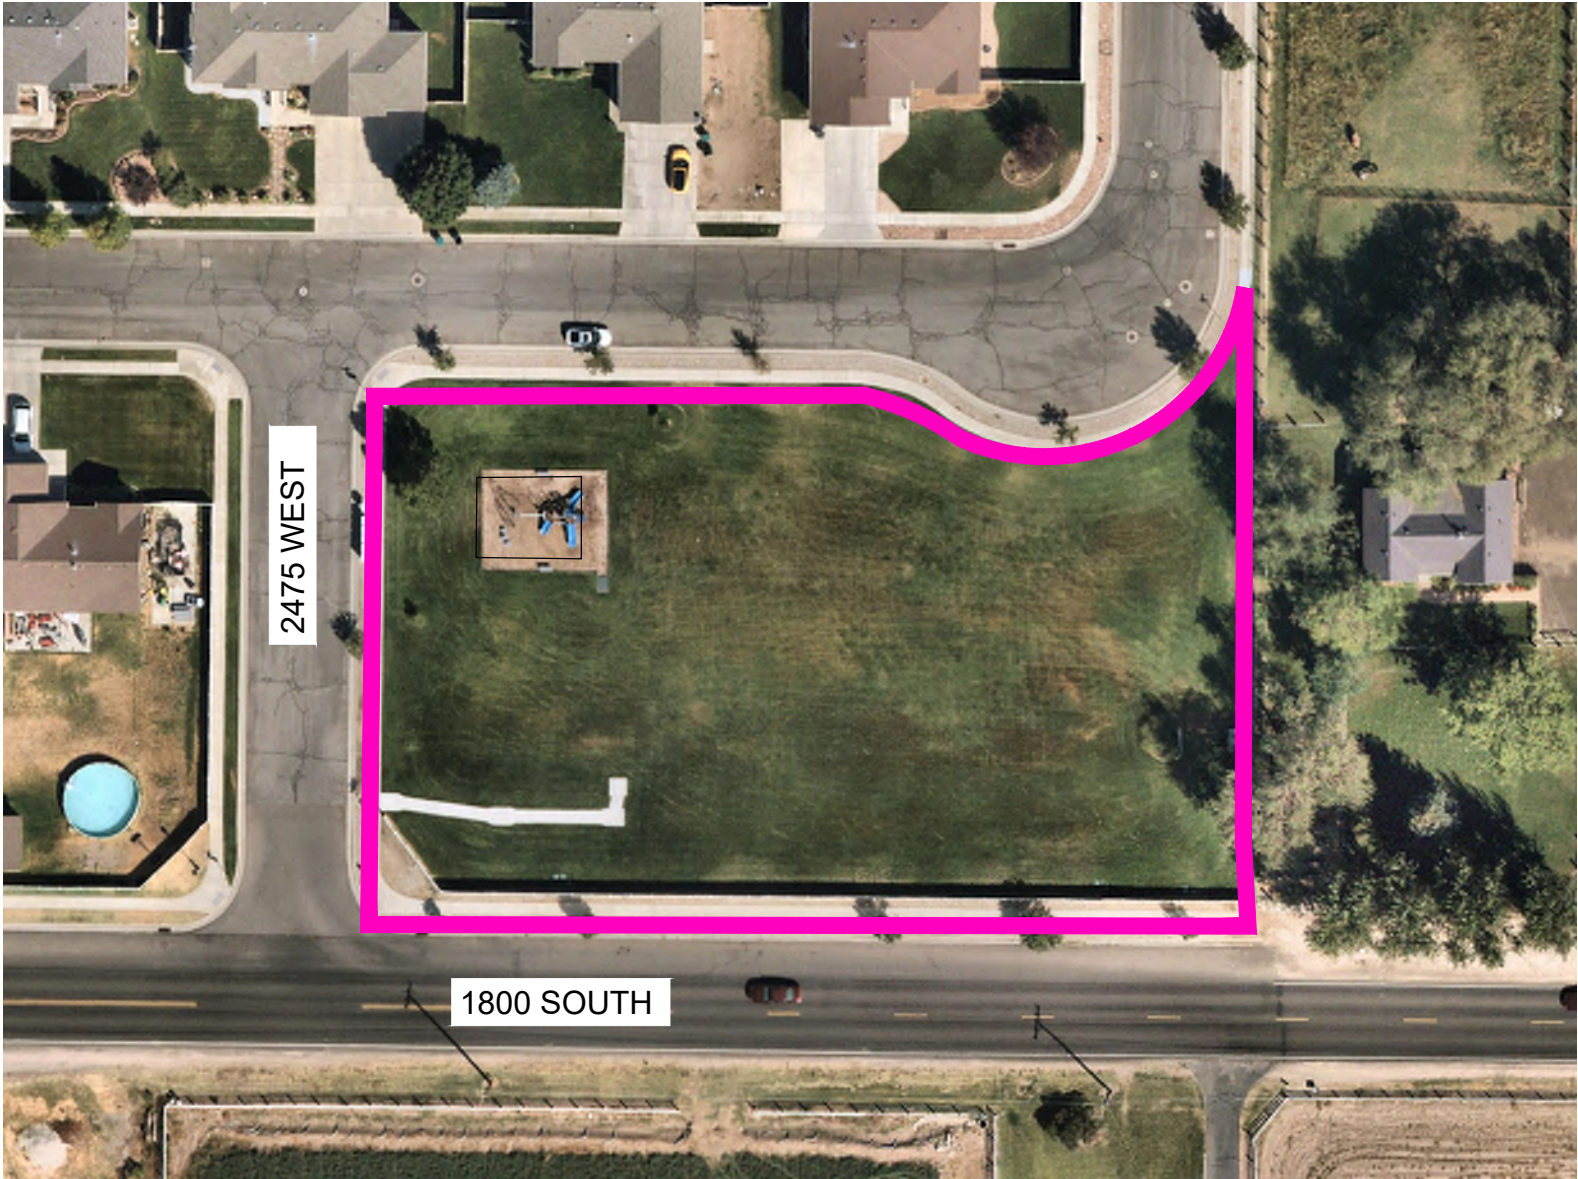

HOLMES PARK	
Existing Facilities	
	Play Ground
	Open Space

HOLMES PARK	
Proposed Facilities	
	Basketball Courts

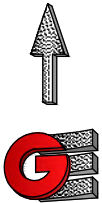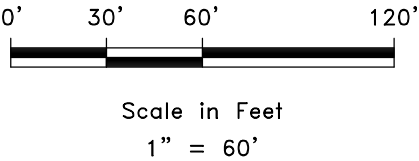

**GARDNER
ENGINEERING**
CIVIL • LAND PLANNING
MUNICIPAL • LAND SURVEYING

5150 SOUTH 375 EAST OGDEN, UT
OFFICE: 801.476.0202 FAX: 801.476.0066

HOLMES PARK

WEST HAVEN PARKS INVENTORY

VARIOUS LOCATIONS

WEST HAVEN, WEBER, UTAH



Revisions		Date	12-23-20
Date	Description	Scale	1" = 60'
		Designed	KAN
		Drafted	DRAWN
		Checked	CHECKED

STAKER FARMS PARK

8.44 ACRES



STAKER FARMS PARK	
Proposed Facilities	
	Sports Fields
	Play Structure
	Restrooms
	Pavilions
	Scoreboards

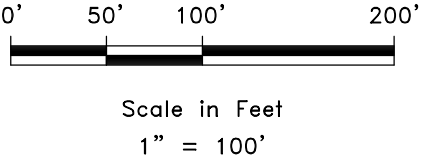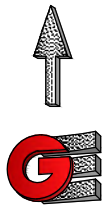

**GARDNER
ENGINEERING**
CIVIL • LAND PLANNING
MUNICIPAL • LAND SURVEYING

5150 SOUTH 375 EAST OGDEN, UT
OFFICE: 801.476.0202 FAX: 801.476.0066

STAKER FARMS PARK
WEST HAVEN PARKS INVENTORY
VARIOUS LOCATIONS
WEST HAVEN, WEBER, UTAH



Revisions		Date	12-23-20
Date	Description	Scale	1" = 100'
		Designed	KAN
		Drafted	DRAWN
		Checked	CHECKED

GREEN FARMS PARK

30.08 ACRES



GREEN FARMS PARK
Proposed Facilities
Picnic area
Trails
Reservable Building - Community
Fish Pond

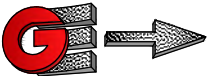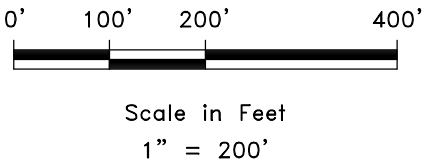

**GARDNER
ENGINEERING**

CIVIL • LAND PLANNING
MUNICIPAL • LAND SURVEYING
5150 SOUTH 375 EAST OGDEN, UT
OFFICE: 801.476.0202 FAX: 801.476.0066

GREEN FARMS PARK
WEST HAVEN PARKS INVENTORY
VARIOUS LOCATIONS
WEST HAVEN, WEBER, UTAH

Revisions		Date	12-23-20
Date	Description	Scale	1" = 200'
		Designed	KAN
		Drafted	DRAWN
		Checked	CHECKED