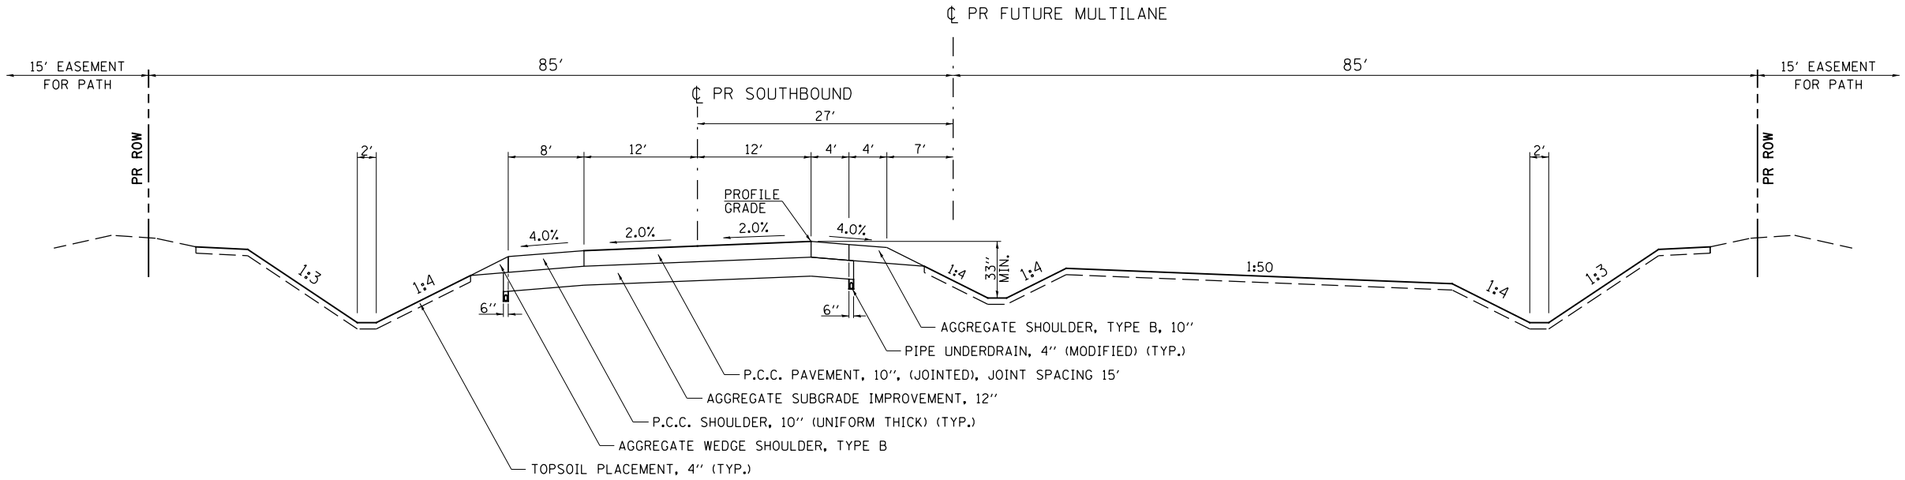

INITIAL 2–LANE TYPICAL SECTION

FILE NAME = $FILEL$	USER NAME = $USER$	DESIGNED -	REVISED -	GRUNDY COUNTY HIGHWAY DEPARTMENT	BRISBIN RD. INITIAL TYPICAL SECTION	F.A.P. RTE.	SECTION / COUNTY / TOTAL SHEETS / SHEET NO.
		DRAWN -	REVISED -				
	PLOT SCALE = $SCALE$	CHECKED -	REVISED -				CONTRACT NO.
	PLOT DATE = $DATE$	DATE -	REVISED -		SCALE: N/A / SHEET NO. 1 OF 3 SHEETS / STA. N/A / TO STA. N/A		ILLINOIS FED. AID PROJECT