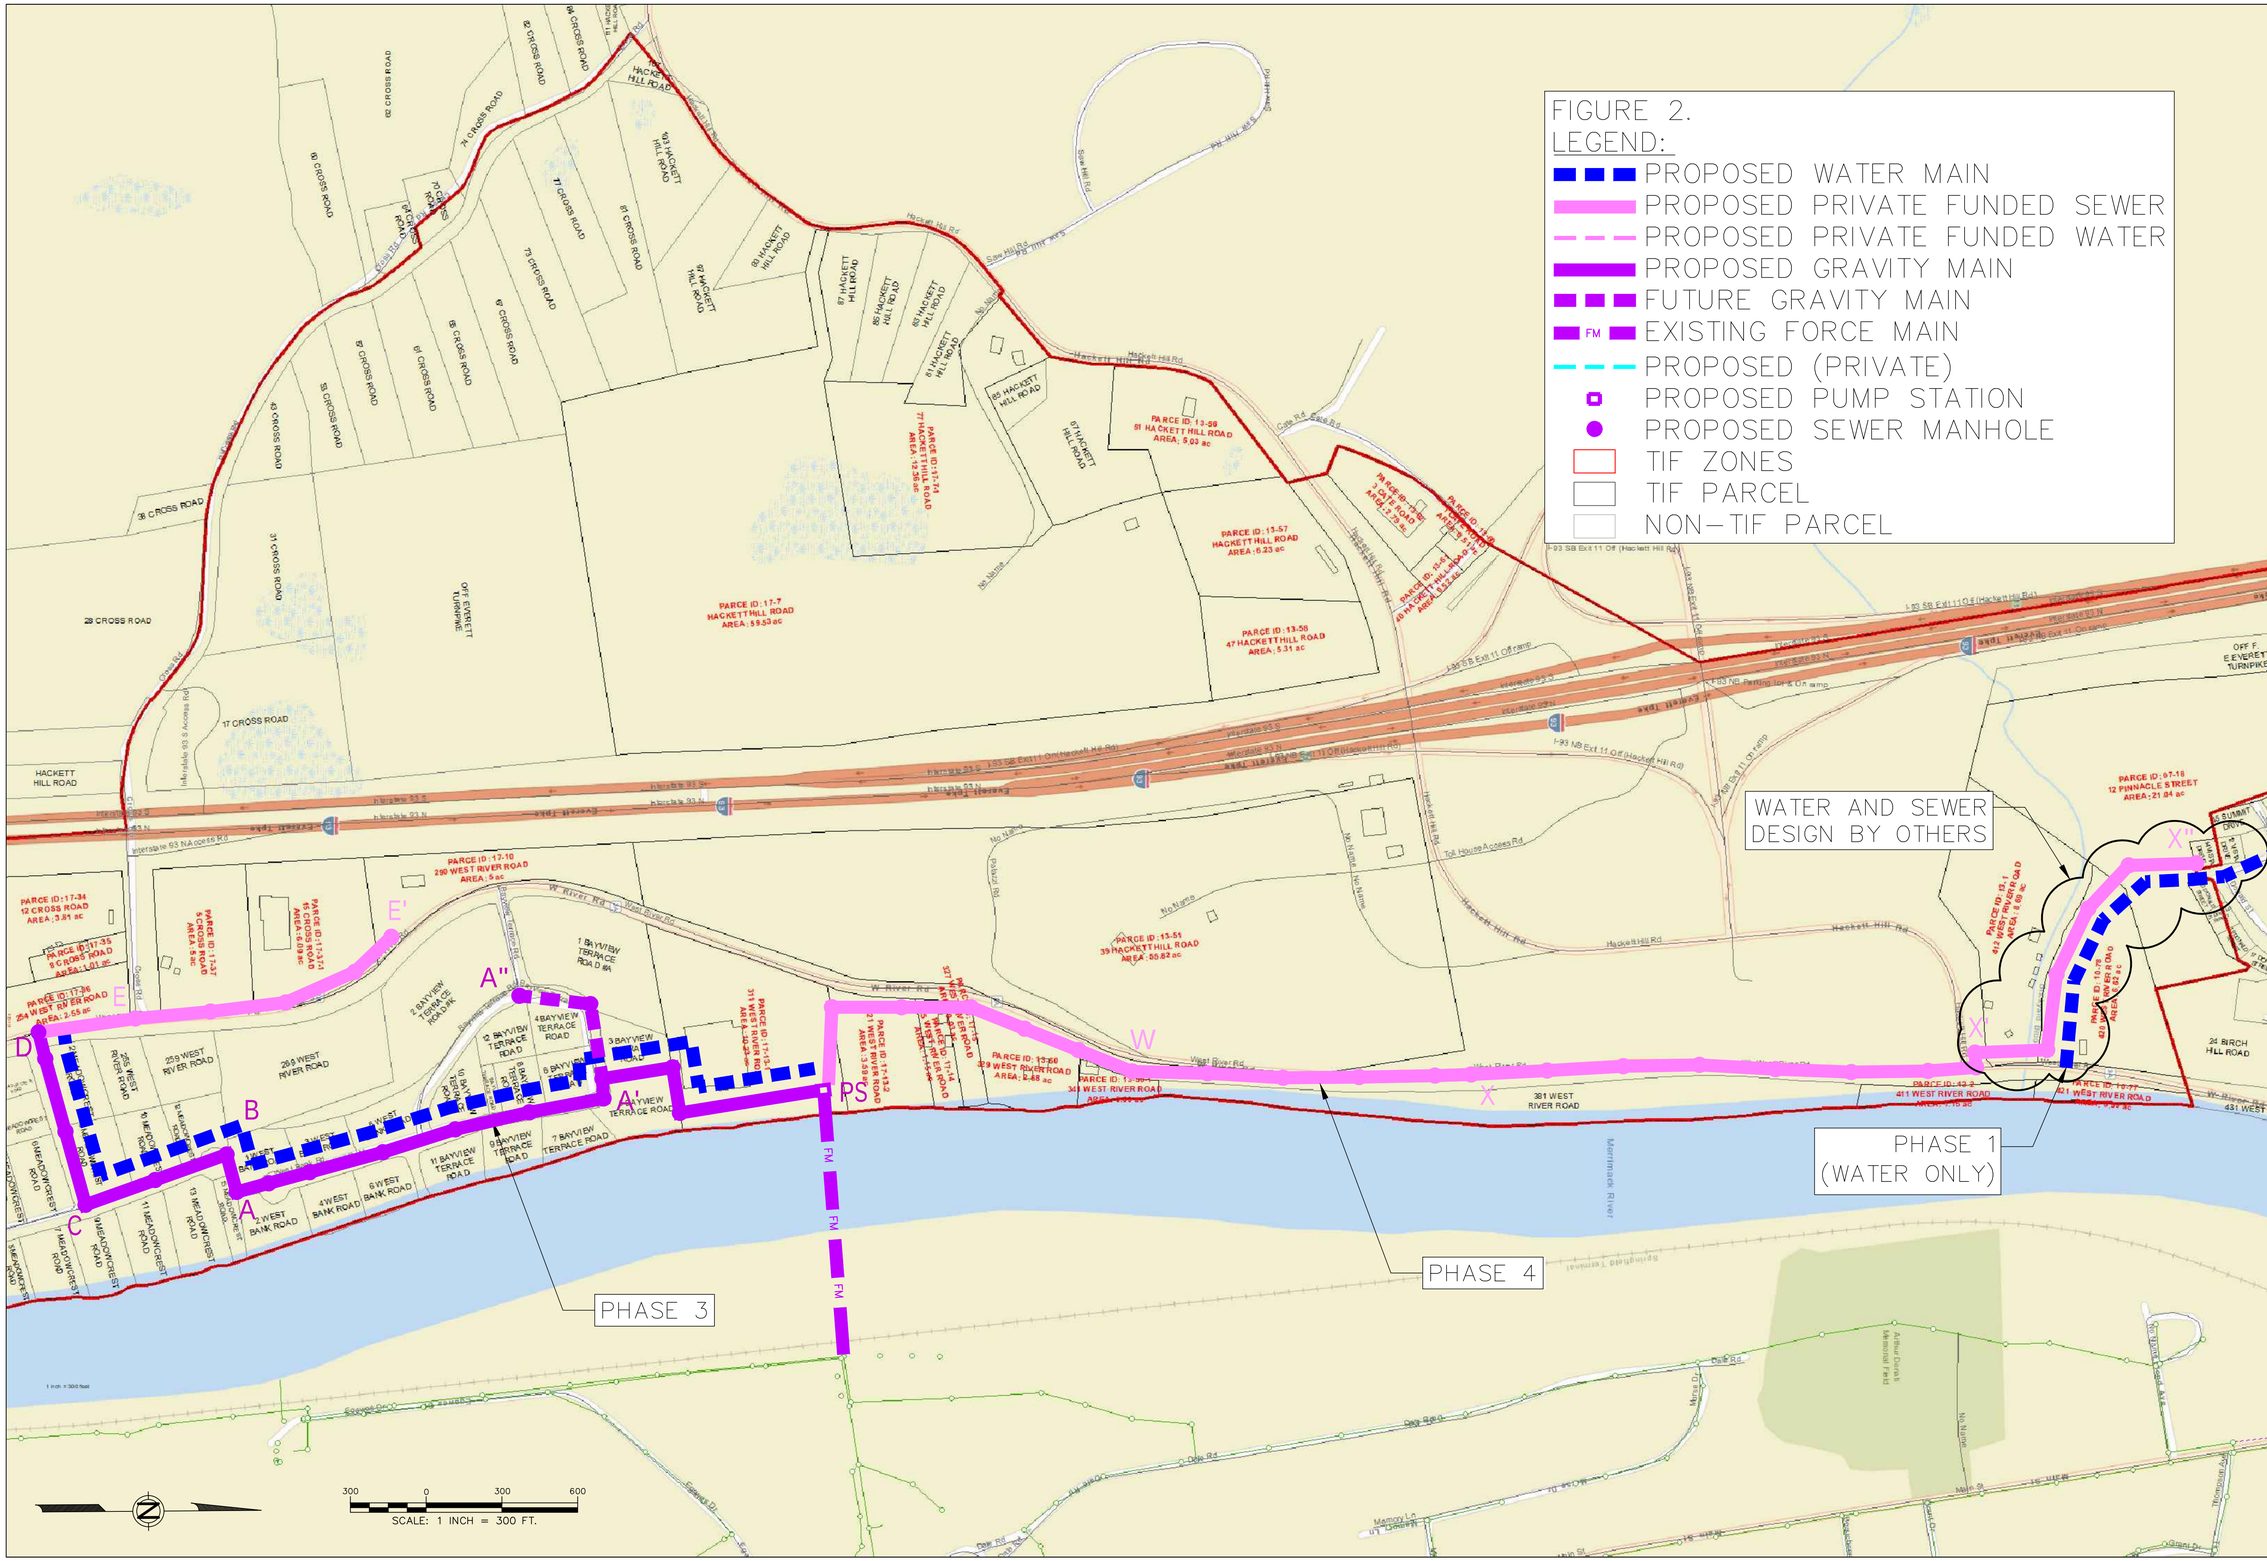

ISSUE FOR	
APPROVAL	
Date	By
CONSTRUCTION	
Date	By
RECORD DRAWING	
Date	By

NO.	REVISIONS	APP'D

Drawn/Chk. DBP
Designed -
Checked -
Approved -
Date 4/27/2020
Book No. -
Project No. -
Dwg. ID -
Scale -

UNDERWOOD engineers
99 North State Street, Concord, N.H. 03301
Tel. 603-230-9898 Fax. 603-230-9899

RTE 3A SEWER

ZONE 3 NORTH OPTIMIZED

HOOKSETT, NH

© COPYRIGHT AT UNDERWOOD ENGINEERS, INC. ALL RIGHTS RESERVED

DWG NO 2

SHEET 2 OF 3