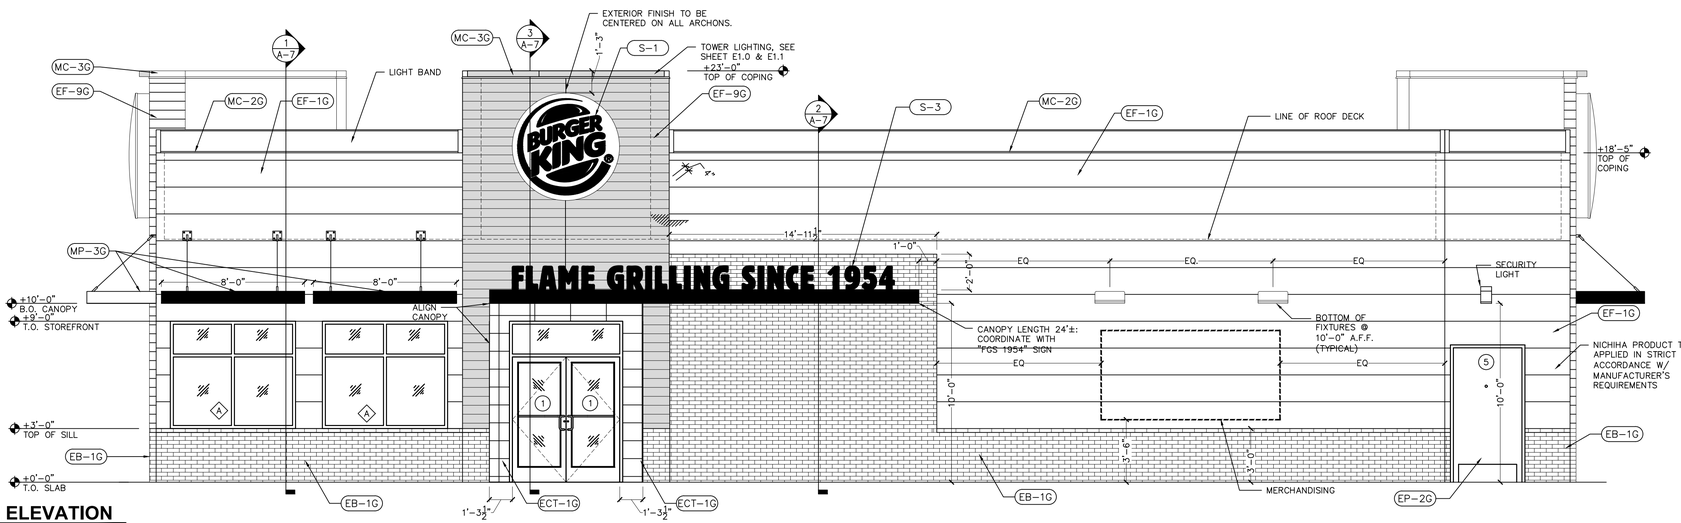

1 MAIN ENTRANCE ELEVATION

SCALE: 1/4" = 1'-0"

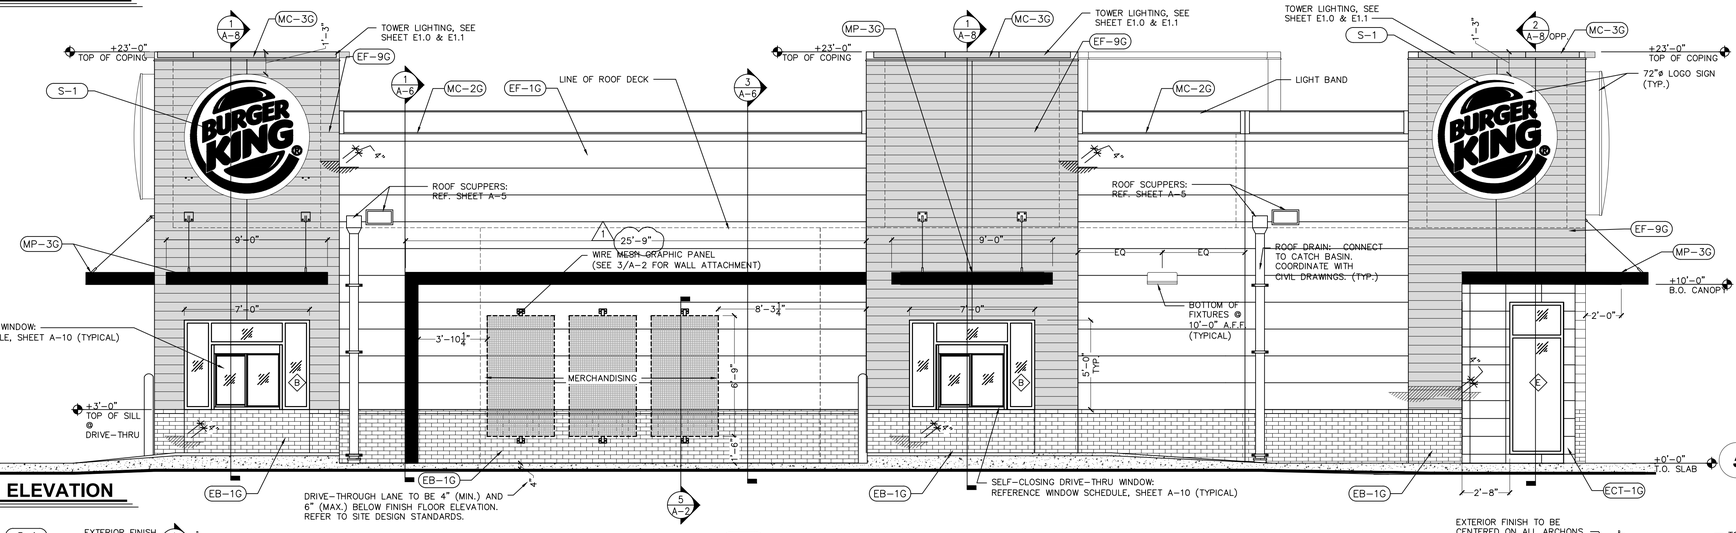

2 DRIVE THROUGH ELEVATION

SCALE: 1/4" = 1'-0"

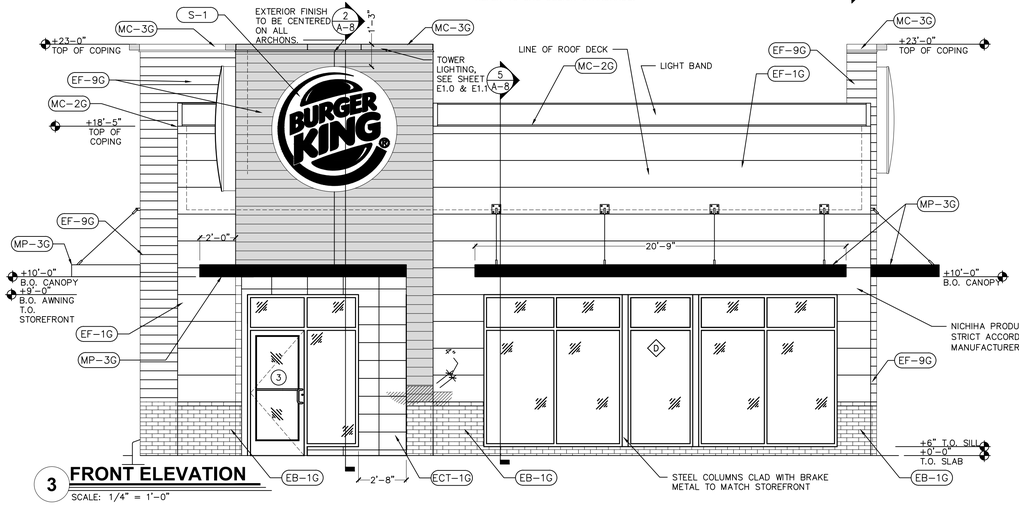

3 FRONT ELEVATION

SCALE: 1/4" = 1'-0"

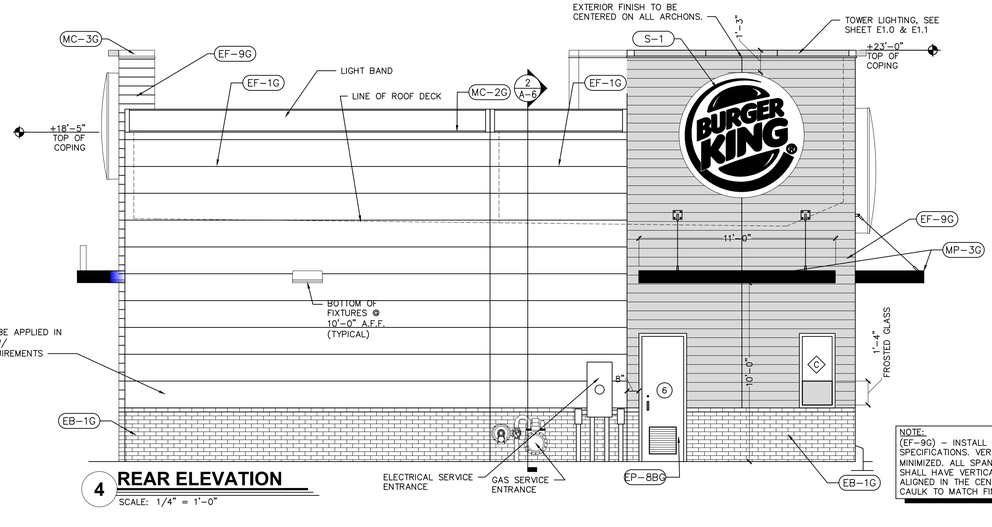

4 REAR ELEVATION

SCALE: 1/4" = 1'-0"

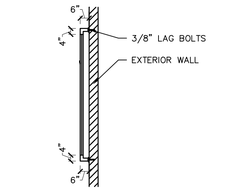

5 POSTER HOLDER ATTACHEMENT DETAIL

SCALE: 1/4" = 1'-0"

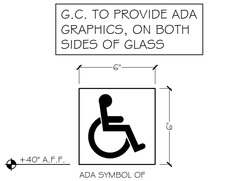

ADA SYMBOL OF ACCESSIBILITY (ISA) DECAL TO BE LOCATED ON STOREFRONT GLASS ADJACENT TO ALL ACCESSIBLE DOORS.

WINDOW DECAL

SCALE: NONE

NOTE:
(EF-9G) – INSTALL PER MANUFACTURER'S SPECIFICATIONS. VERTICAL SEAMS SHALL BE MINIMIZED. ALL SPANS OF 10' OR MORE SHALL HAVE VERTICAL CAULKED SEAMS ALIGNED IN THE CENTER OF THE ARCHON. CAULK TO MATCH FINISH.

NO	DATE	REVISION
	11.26.18	OWNER REVIEW
	12.07.18	PERMIT SUBMITTAL

DRAWN BY: RS
CHECKED BY: LL
DATE: 08.13.18

InSite
InSite Real Estate, L.L.C.
1400 16th Street, Suite 300 | Oak Brook, IL 60523-8864
t. 630.617.3100 | f. 630.617.3121 | www.insiterealestate.com

COPYRIGHT © 2018
INTERPLAN, LLC RESERVES COPYRIGHT & OTHER RIGHTS RESTRICTING THESE DOCUMENTS TO THE ORIGINAL SITE OR PURPOSE FOR WHICH THEY WERE PREPARED. REPRODUCTIONS, CHANGES OR ASSIGNMENTS ARE PROHIBITED.

INTERPLAN
ARCHITECTURE
ENGINEERING
INTERIOR DESIGN
PROJECT MANAGEMENT
ONE SOUTH 280
SUMMIT AVE., SUITE D
OAKBROOK TERRACE,
ILLINOIS 60181
PHONE: 630.932.2336

SEAL

DATE: 08/13/18
PROJECT #: 2018.0701
TK-40 2.0 STANDARD PROTOTYPE

BURGER KING

1420 CINCINNATI
DAYTON, OH

EXTERIOR ELEVATIONS

A–2